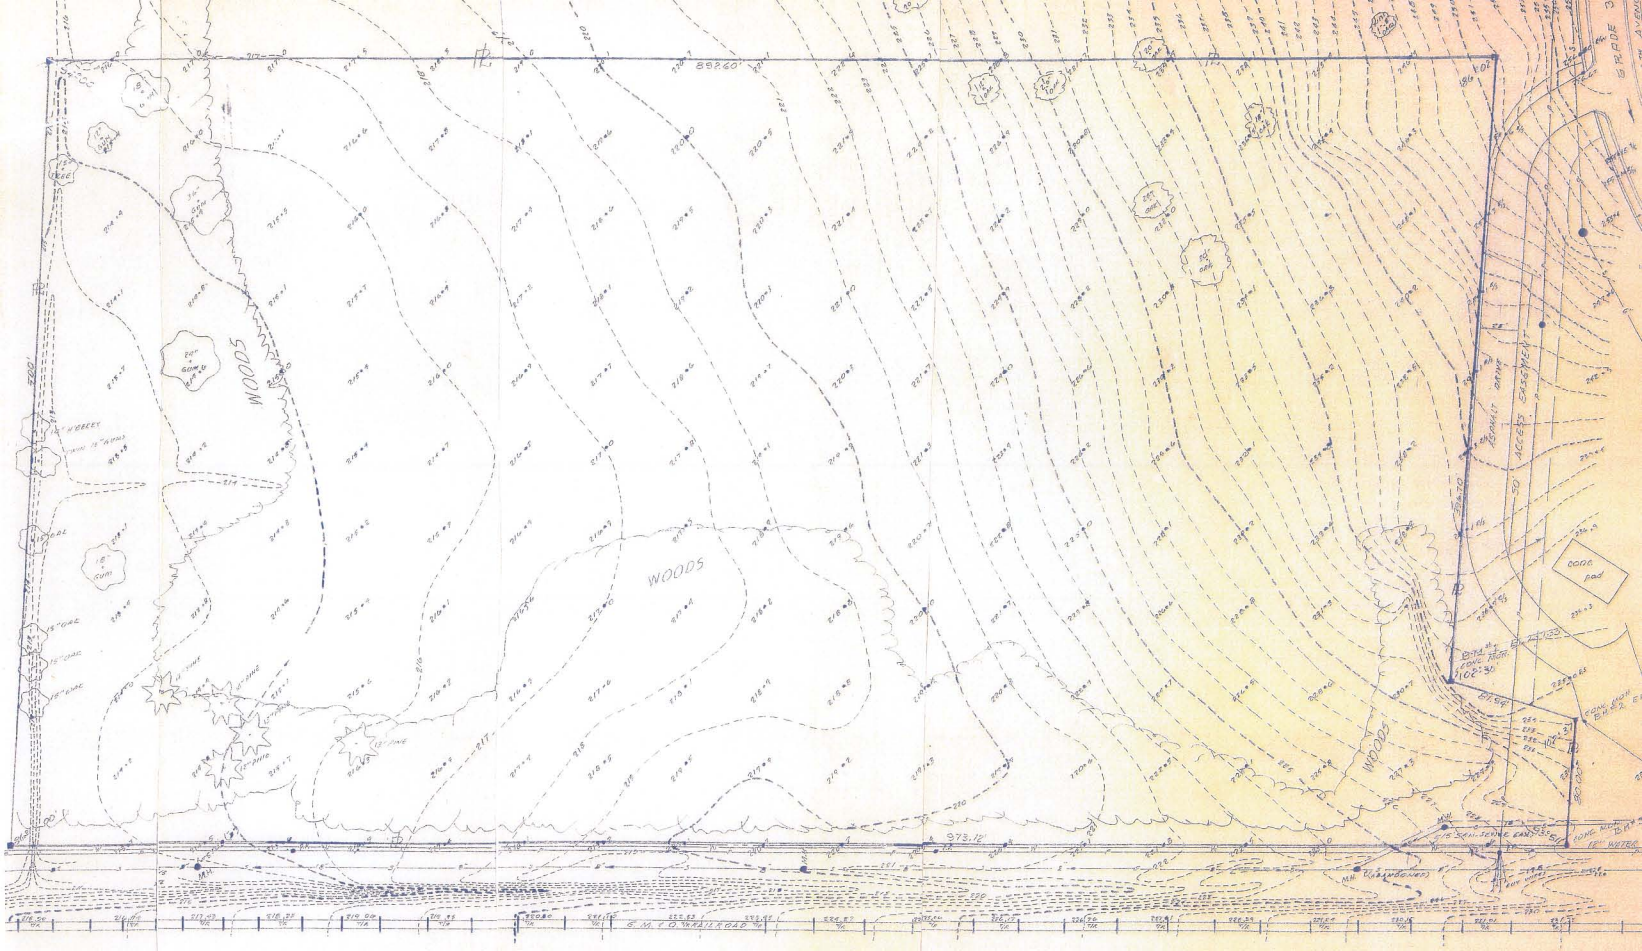
WOODS
WOODS
WOODS
PROPOSED ACCESS EASEMENT
DONE pad
S.M.T.O. RAILROAD